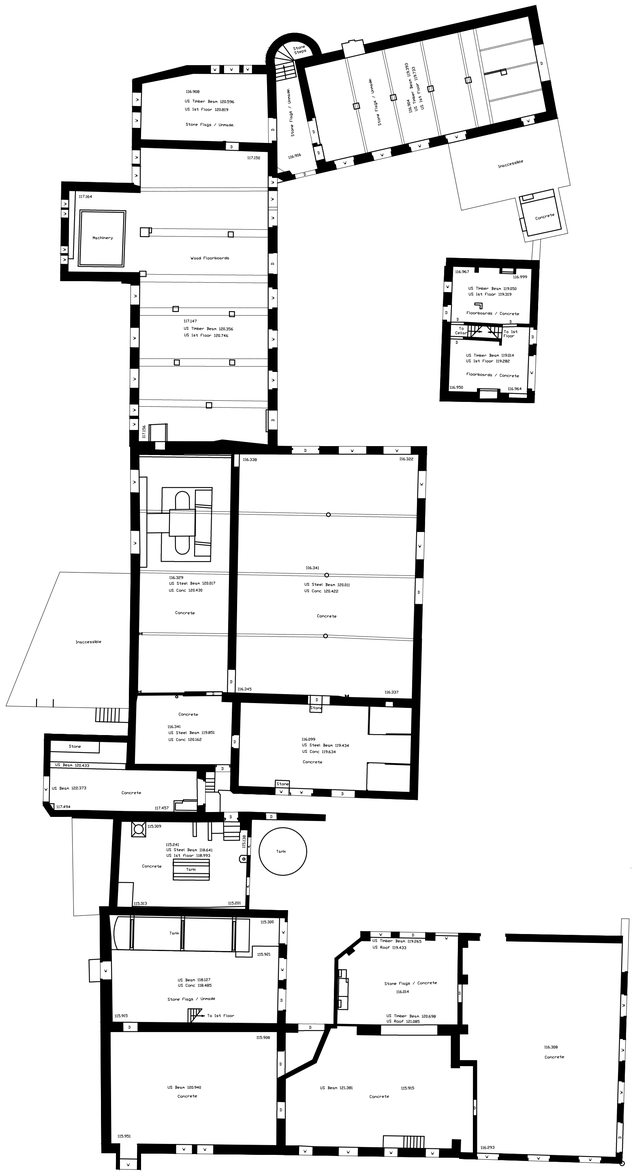

EXISTING GROUND FLOOR PLAN

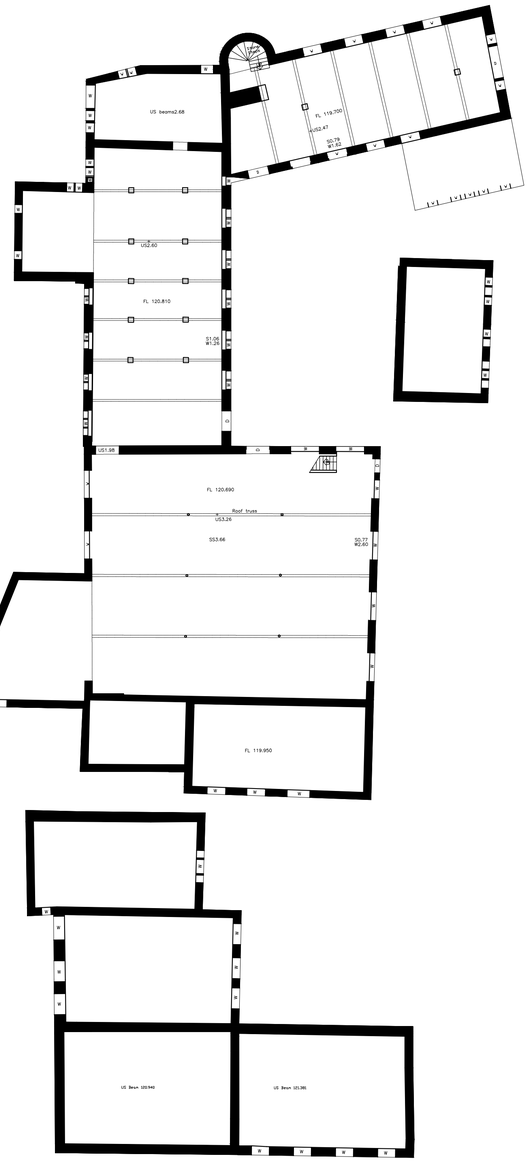

EXISTING FIRST FLOOR PLAN

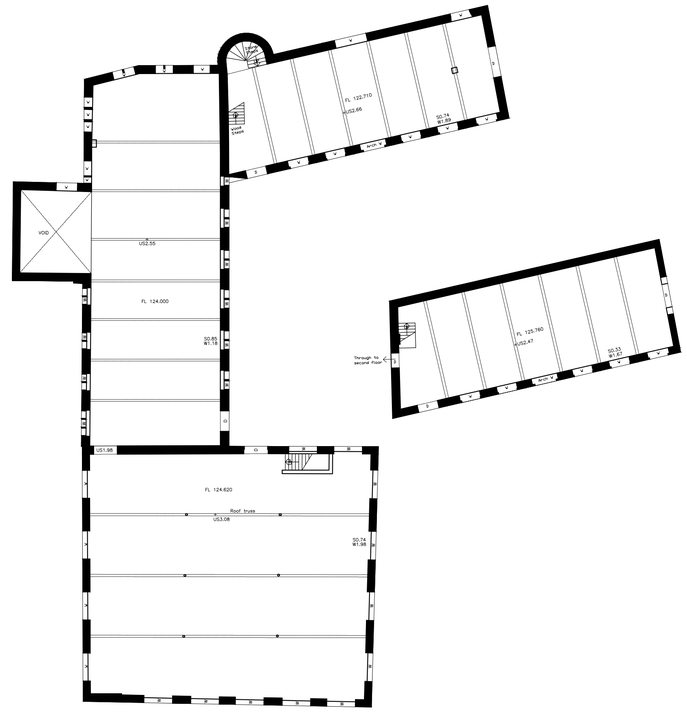

EXISTING SECOND & THIRD FLOOR PLAN

0 2 4 6 10 20m

Scale 1:200

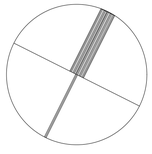

No.	Description	Date
A	NEW PAGE LAYOUT + BLACK IN WALLS	28/01/19DP

PRIME MERIDIAN
Architects and structural engineers

Second Floor
26A Ganton Street
London W1F 7QZ
info@prime-meridian.co.uk

T 020 7494 3522
F 020 7494 3533

The Priory, Draycott Rd
Shepton Mallet
Somerset BA4 5HS
www.prime-meridian.co.uk

T 01749 34 66 99
F 01749 34 66 77

Client: **WESTWOOD WILSON LTD.**

Project: **WESTWOOD MILL LINTHWAITE**

Title: **EXISTING GROUND, 1st, 2nd & 3rd FLOOR PLANS**

Date: OCTOBER '18
Scale: 1:200@A1
Drawn: DP

No. 538.02/PLA02 A

Notes: Do not scale from this drawing. Contractor to take and check all dimensions on site before work commences. Discrepancies to be reported to architect. Subcontractors to verify all dimensions on site before making shop drawings or commencing manufacture.
This drawing is copyright.