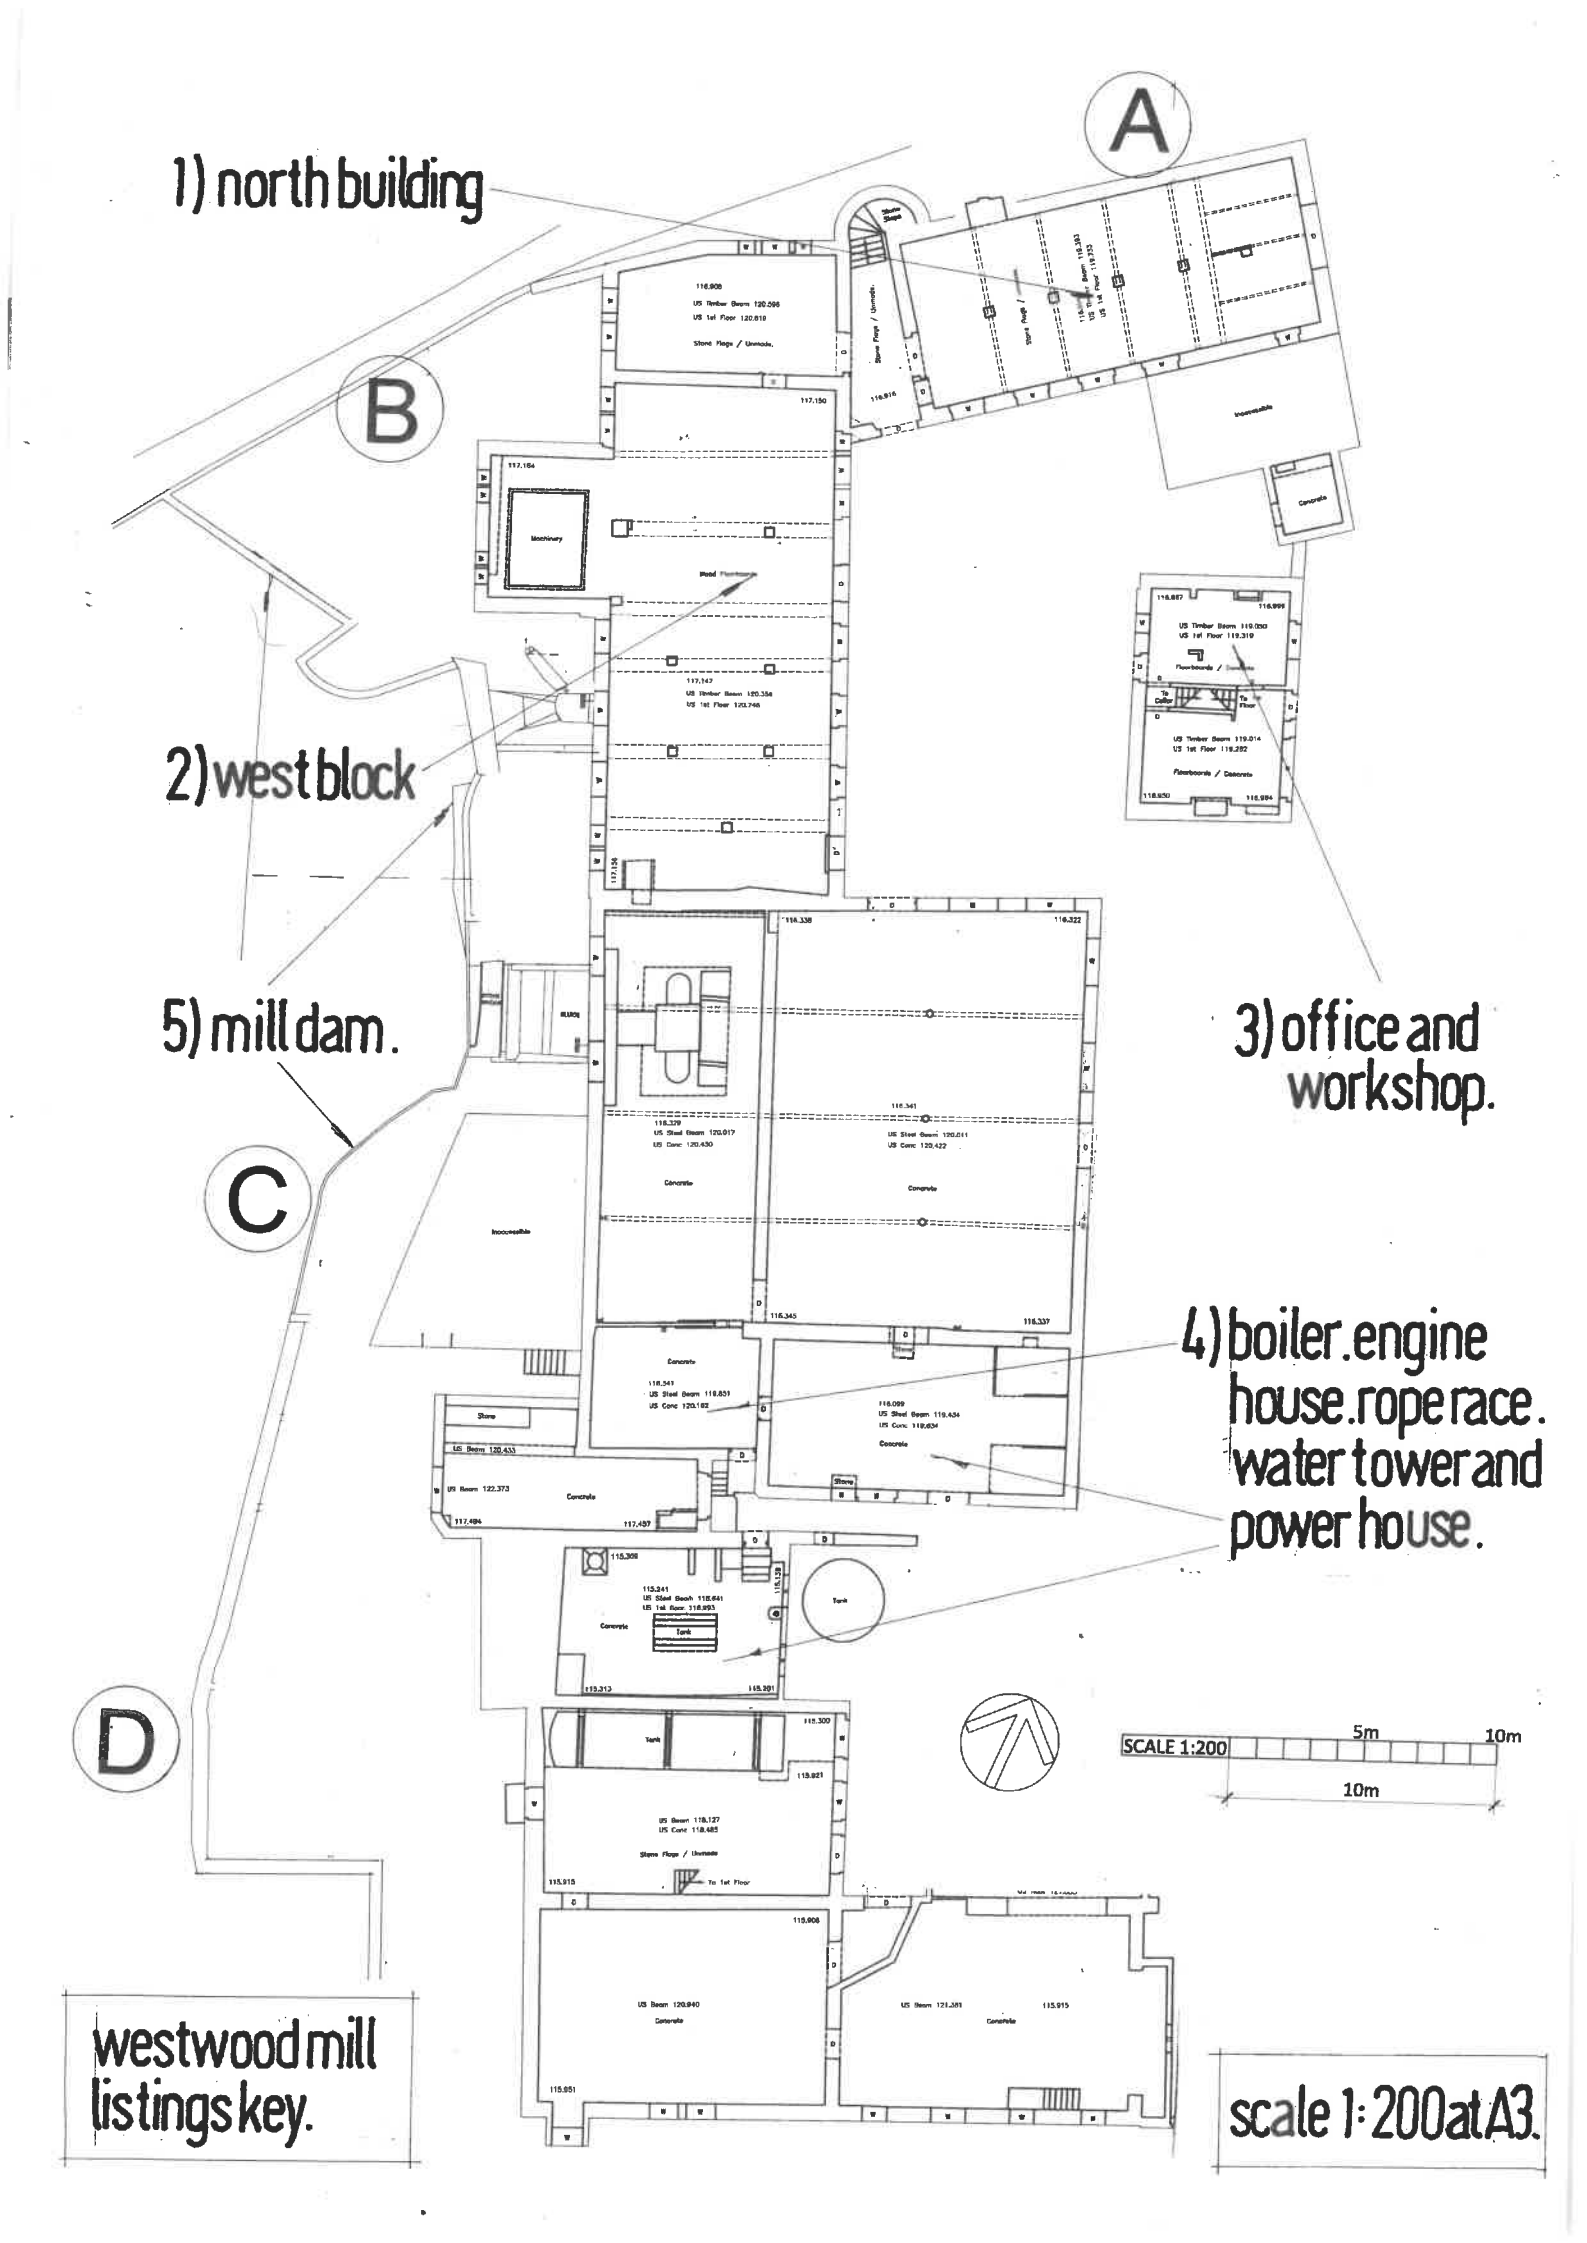
1) north building
A
B
2) west block
5) mill dam.
C
3) office and workshop.
4) boiler. engine house. rope race. water tower and power house.
D
SCALE 1:200
5m
10m
10m
westwood mill listings key.
scale 1:200 at A3.